Technical Drawings from AIW

to assist with understanding

AS4654.2 Waterproofing membranes for external above-ground use.
Design and installation.

Detail of metal post support

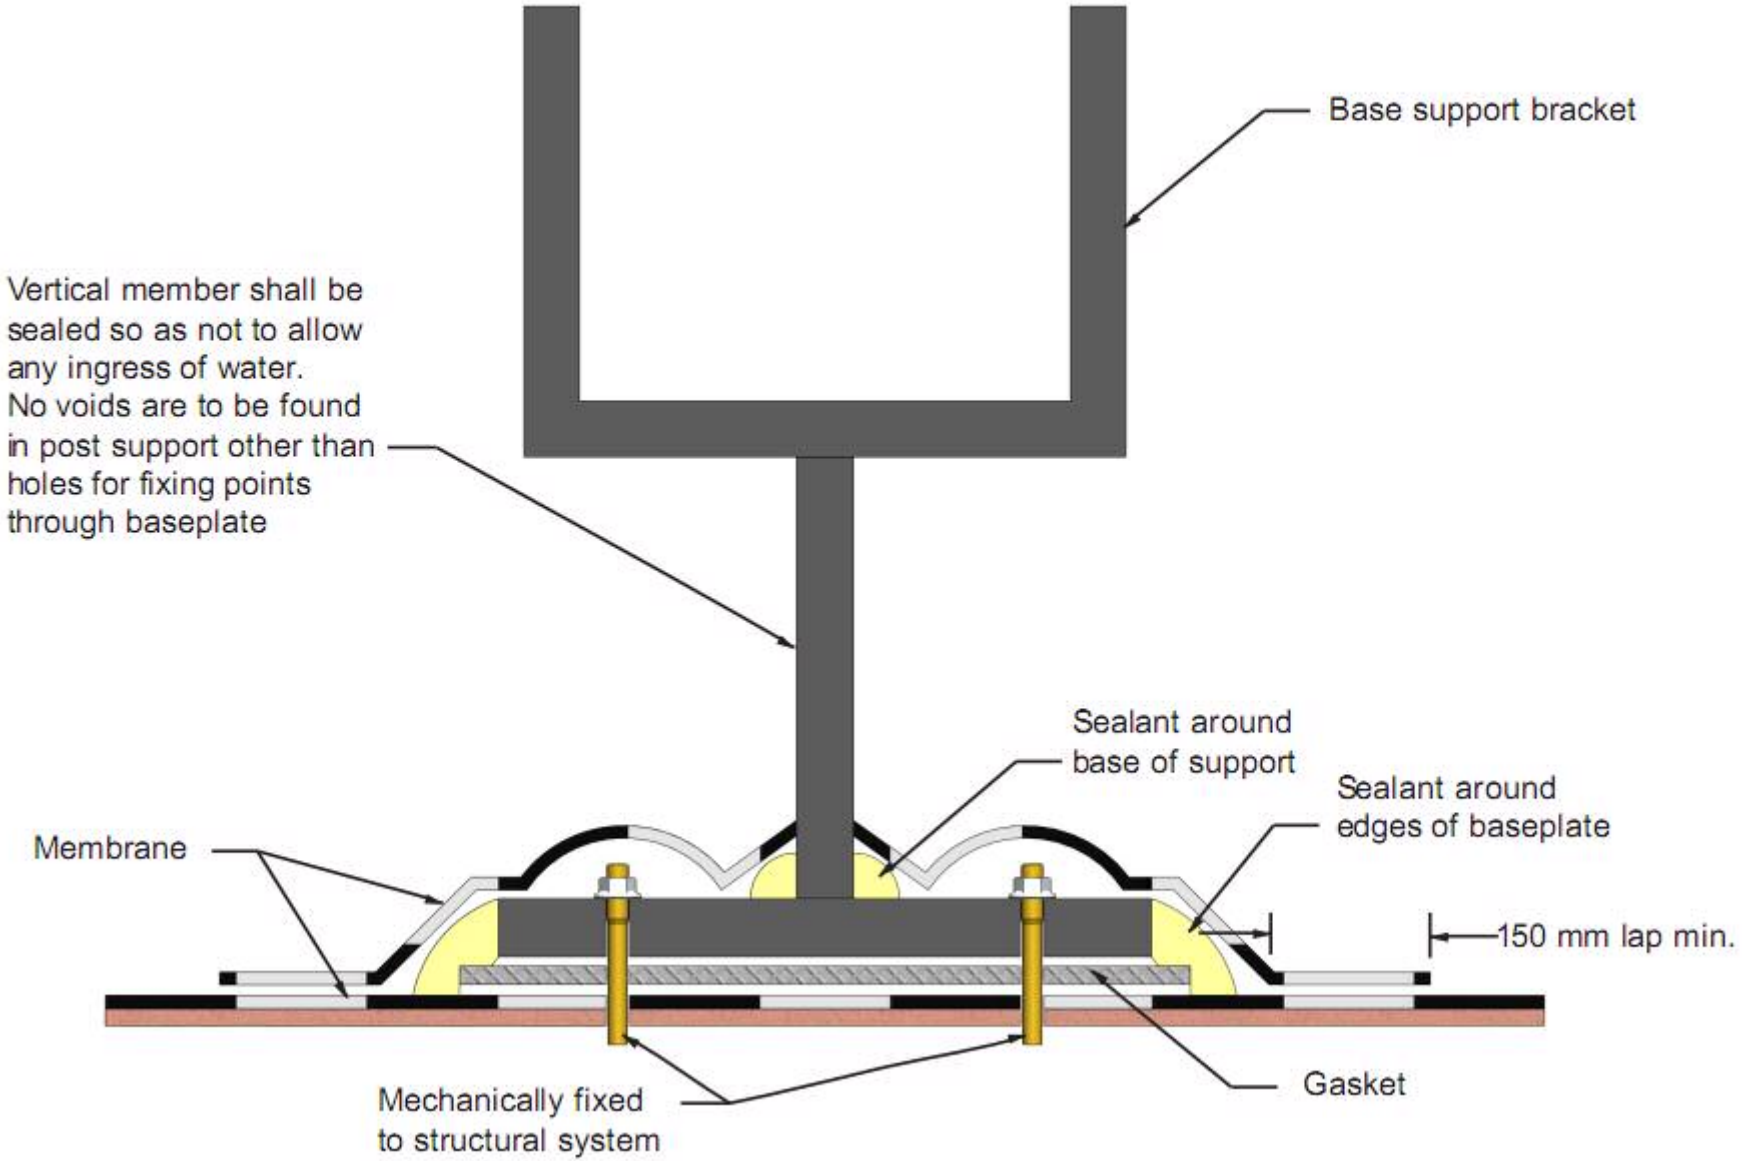

Detail of horizontal membrane penetration

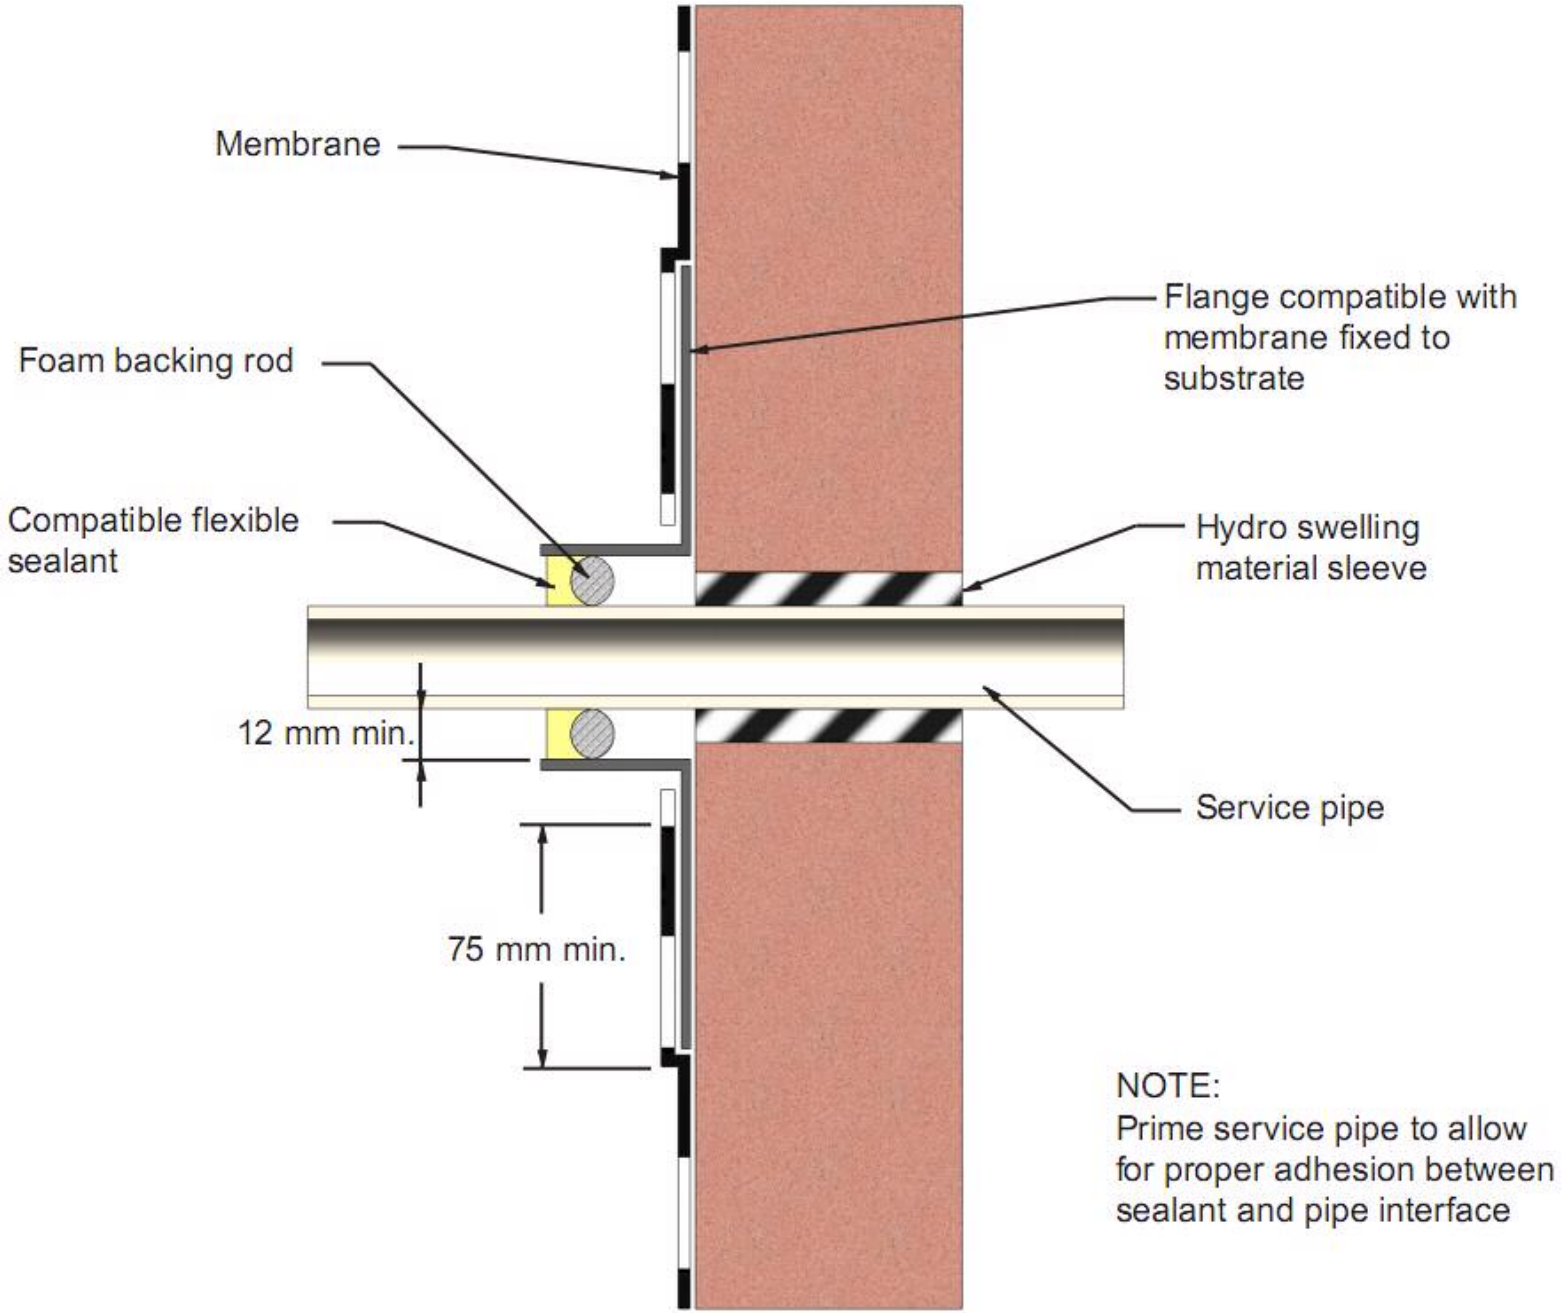

Detail of one way movement joint

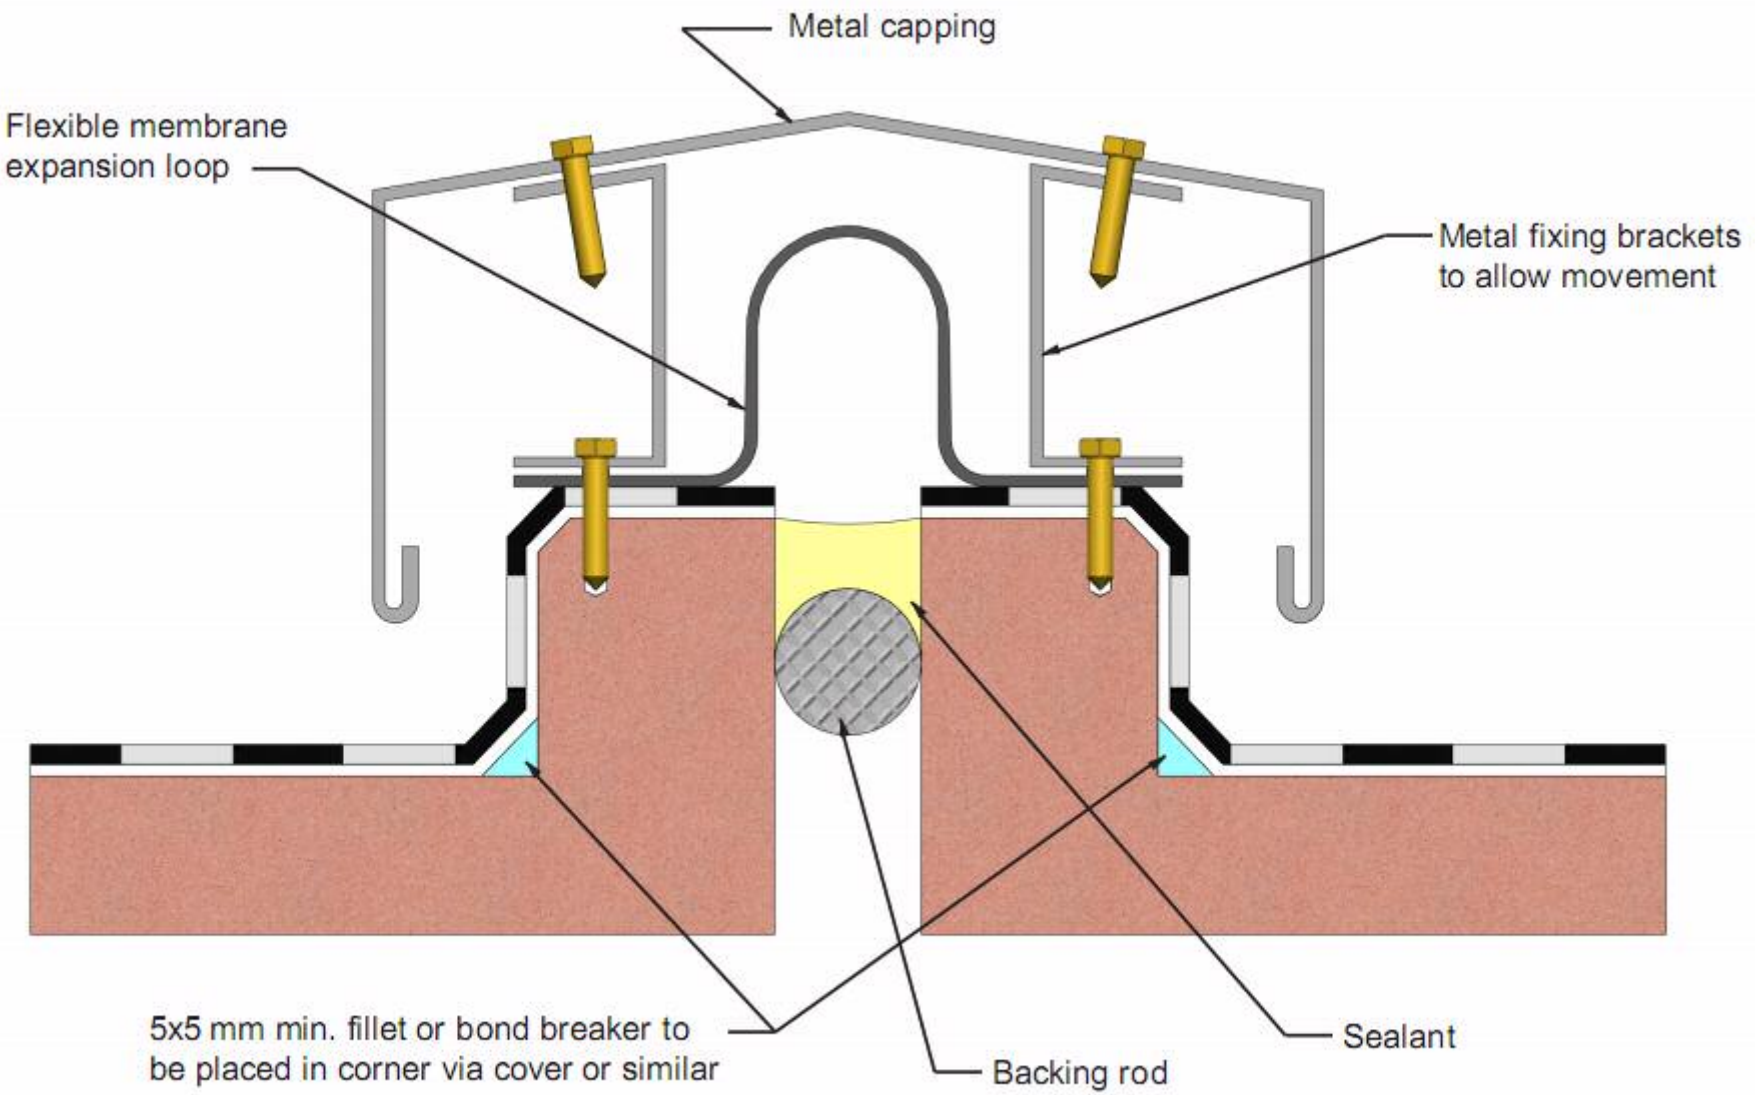

Detail of one way construction joint

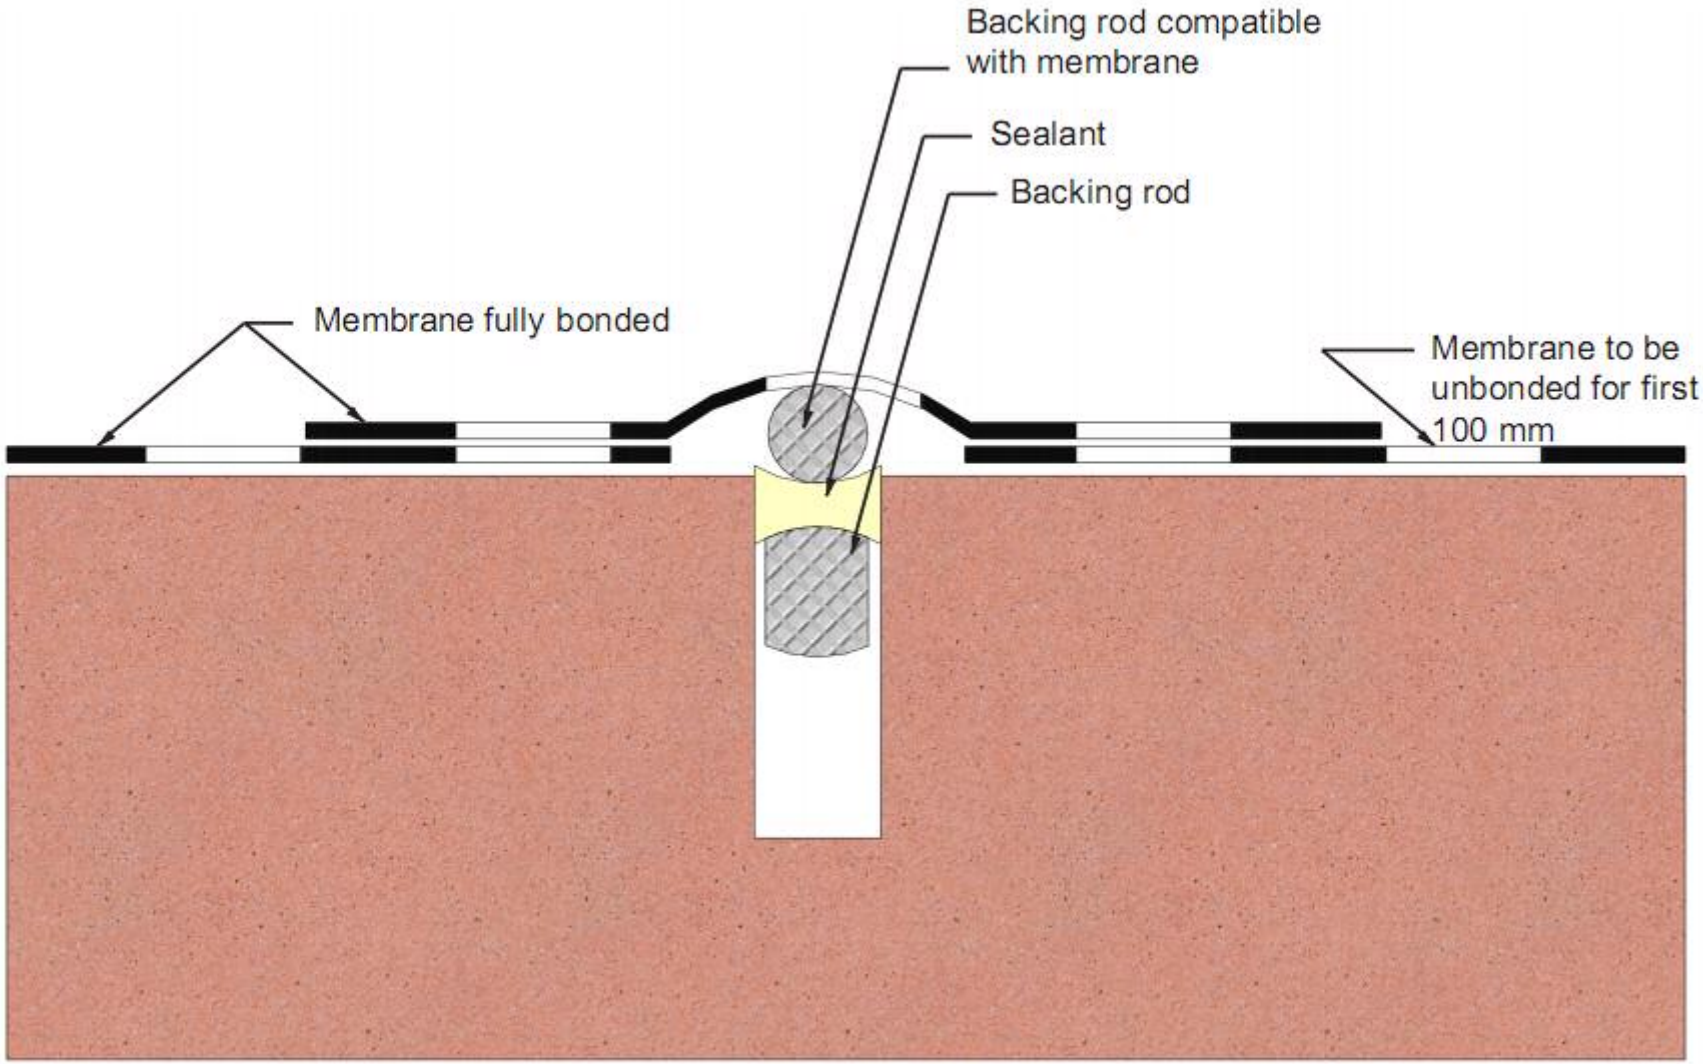

Drainage detail for exposed membrane

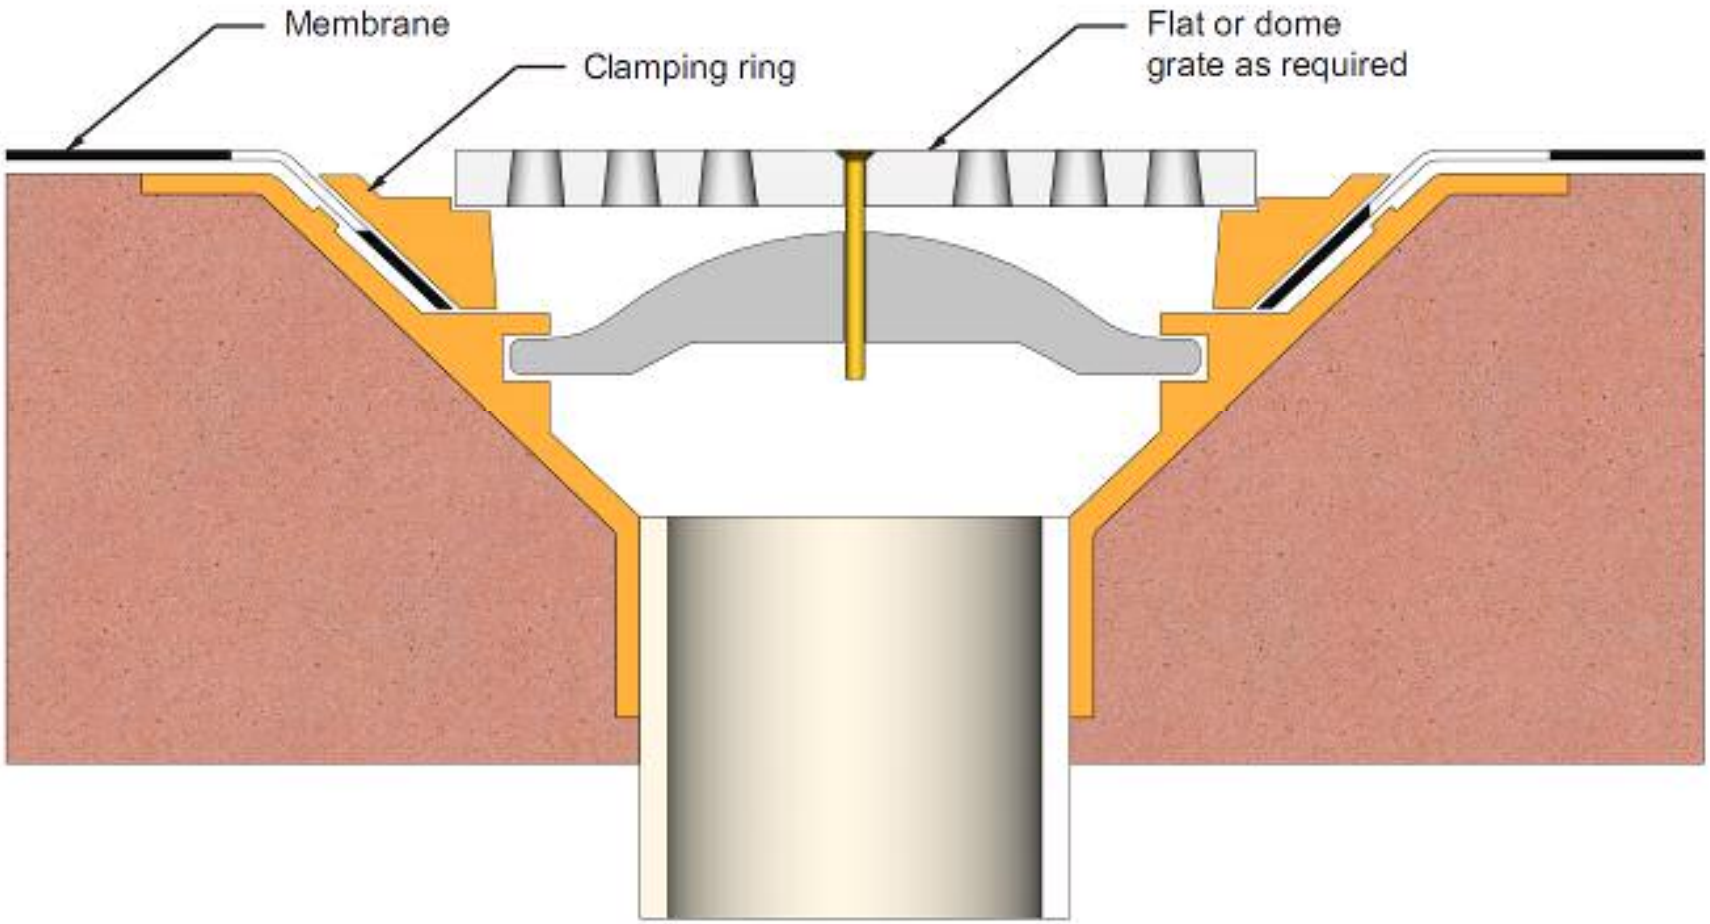

Detail of overflow pipe through parapet

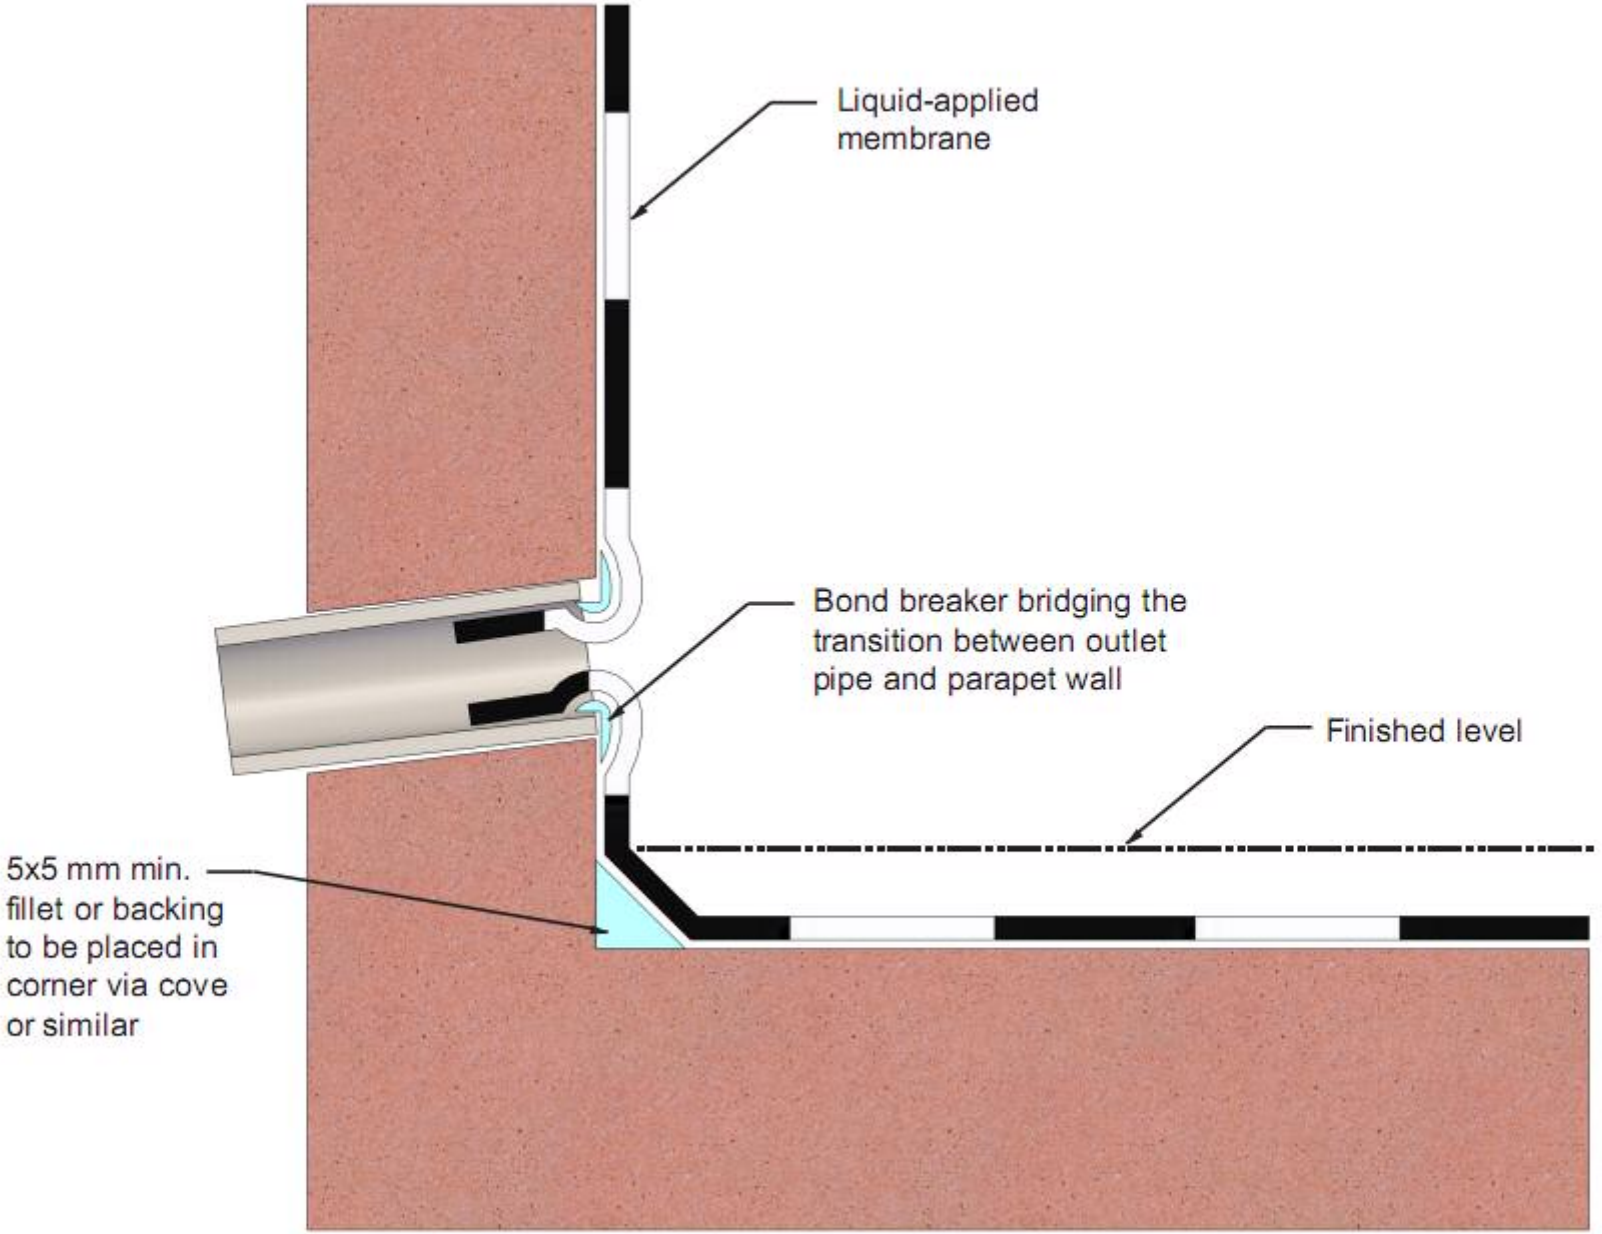

Vertical upward termination – overflashing profile

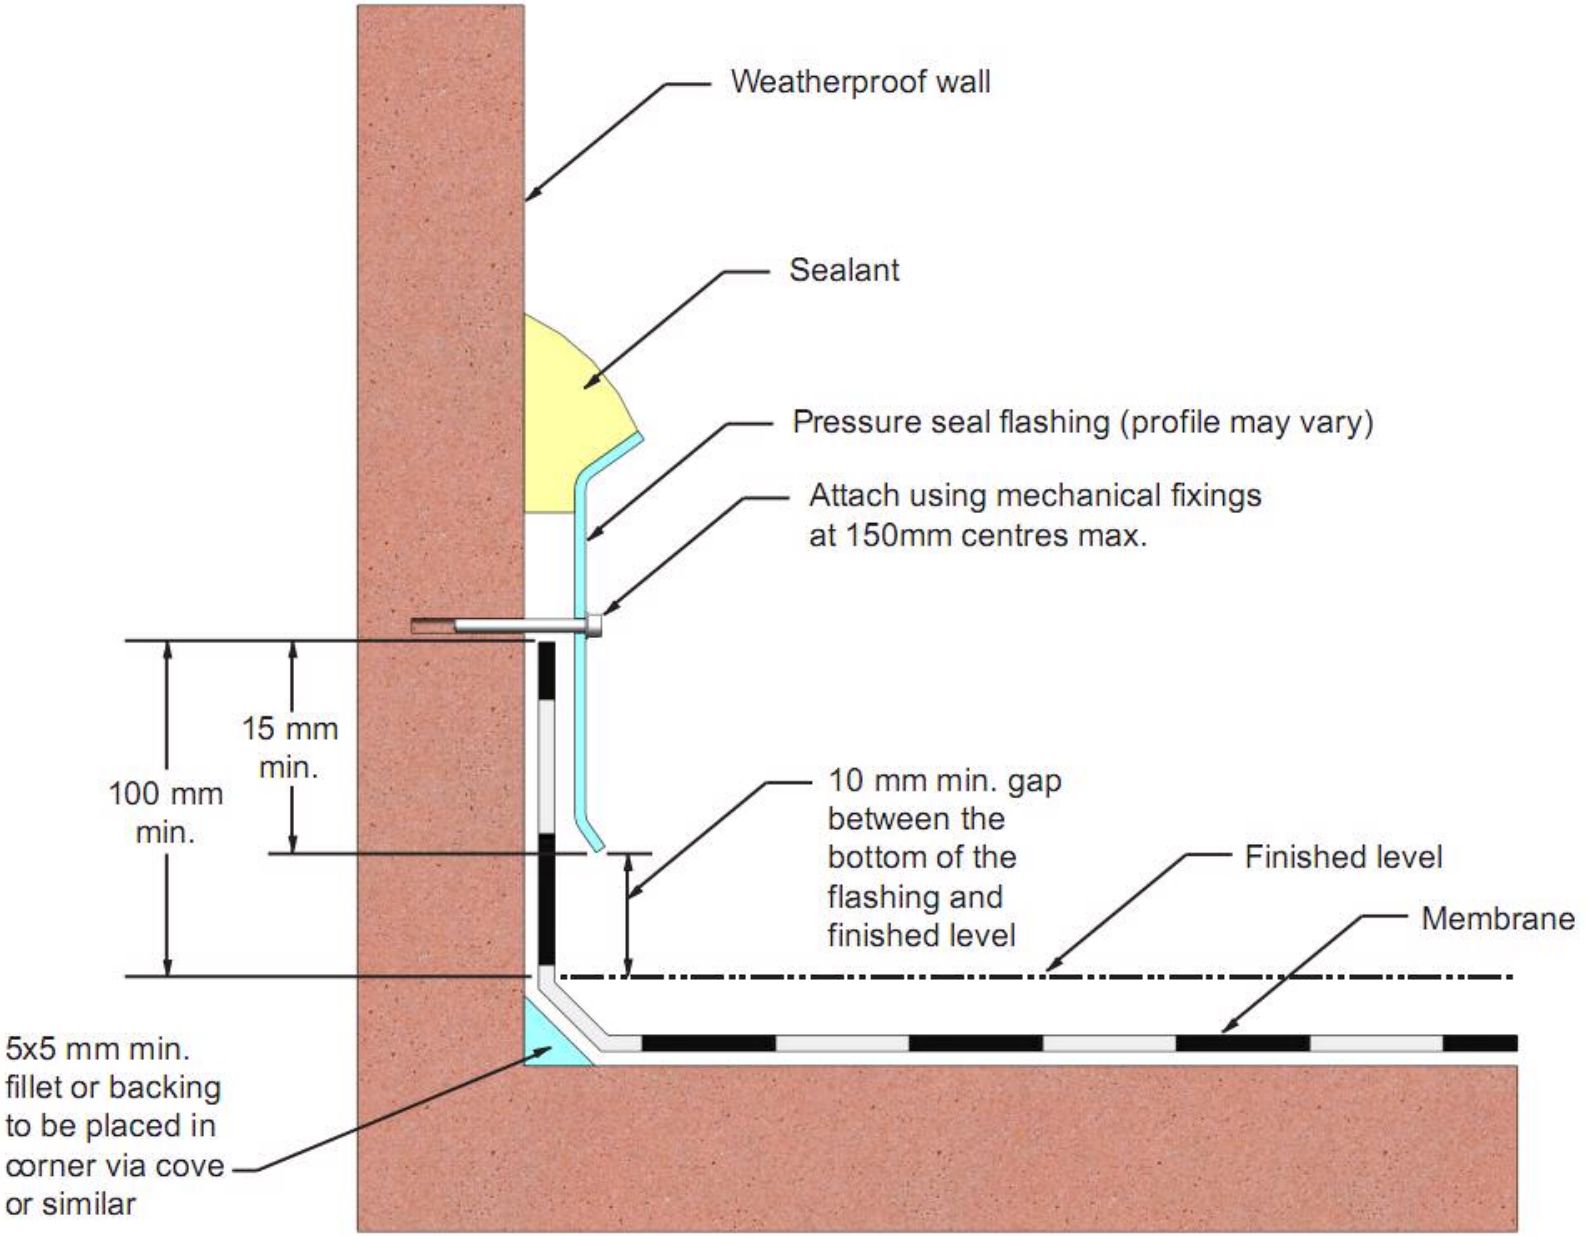

Vertical upward termination – overflashing terminated in reglet and sealed

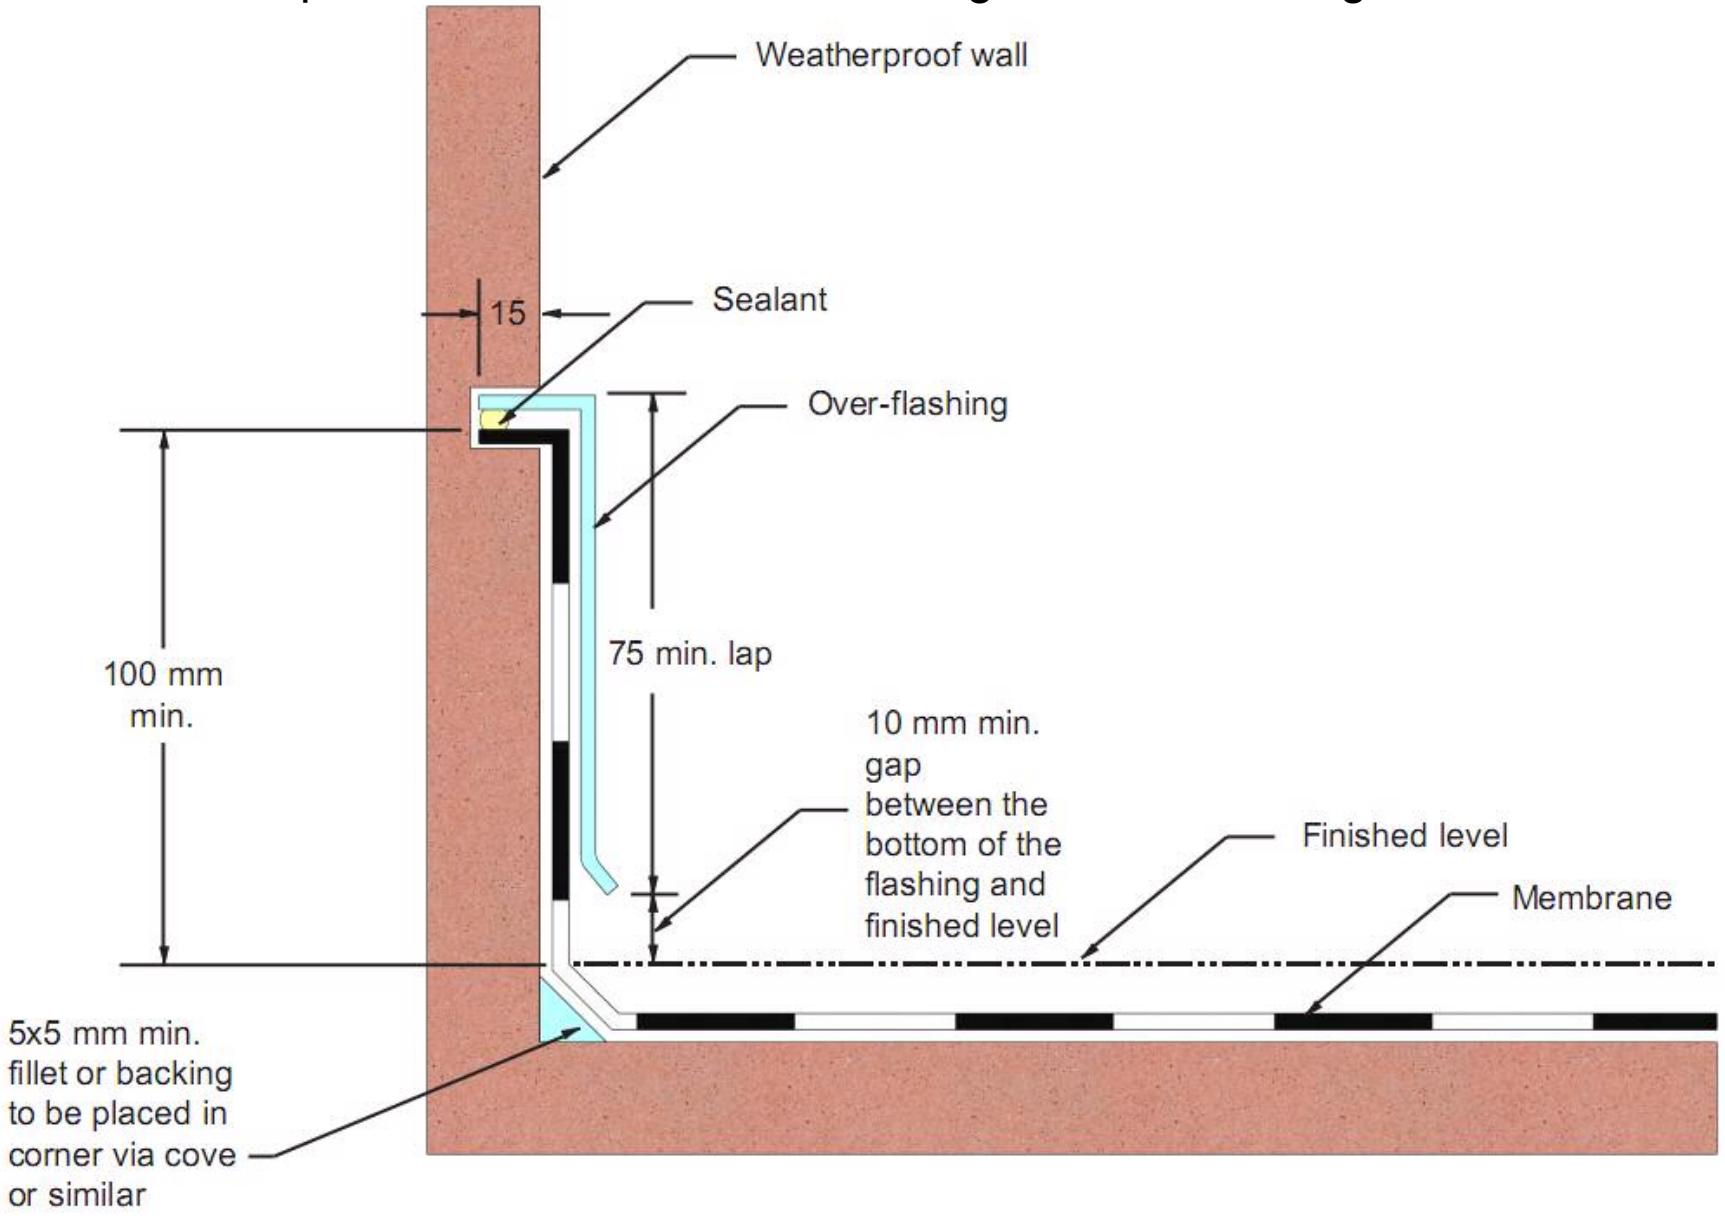

Vertical downward termination – balcony edge detail

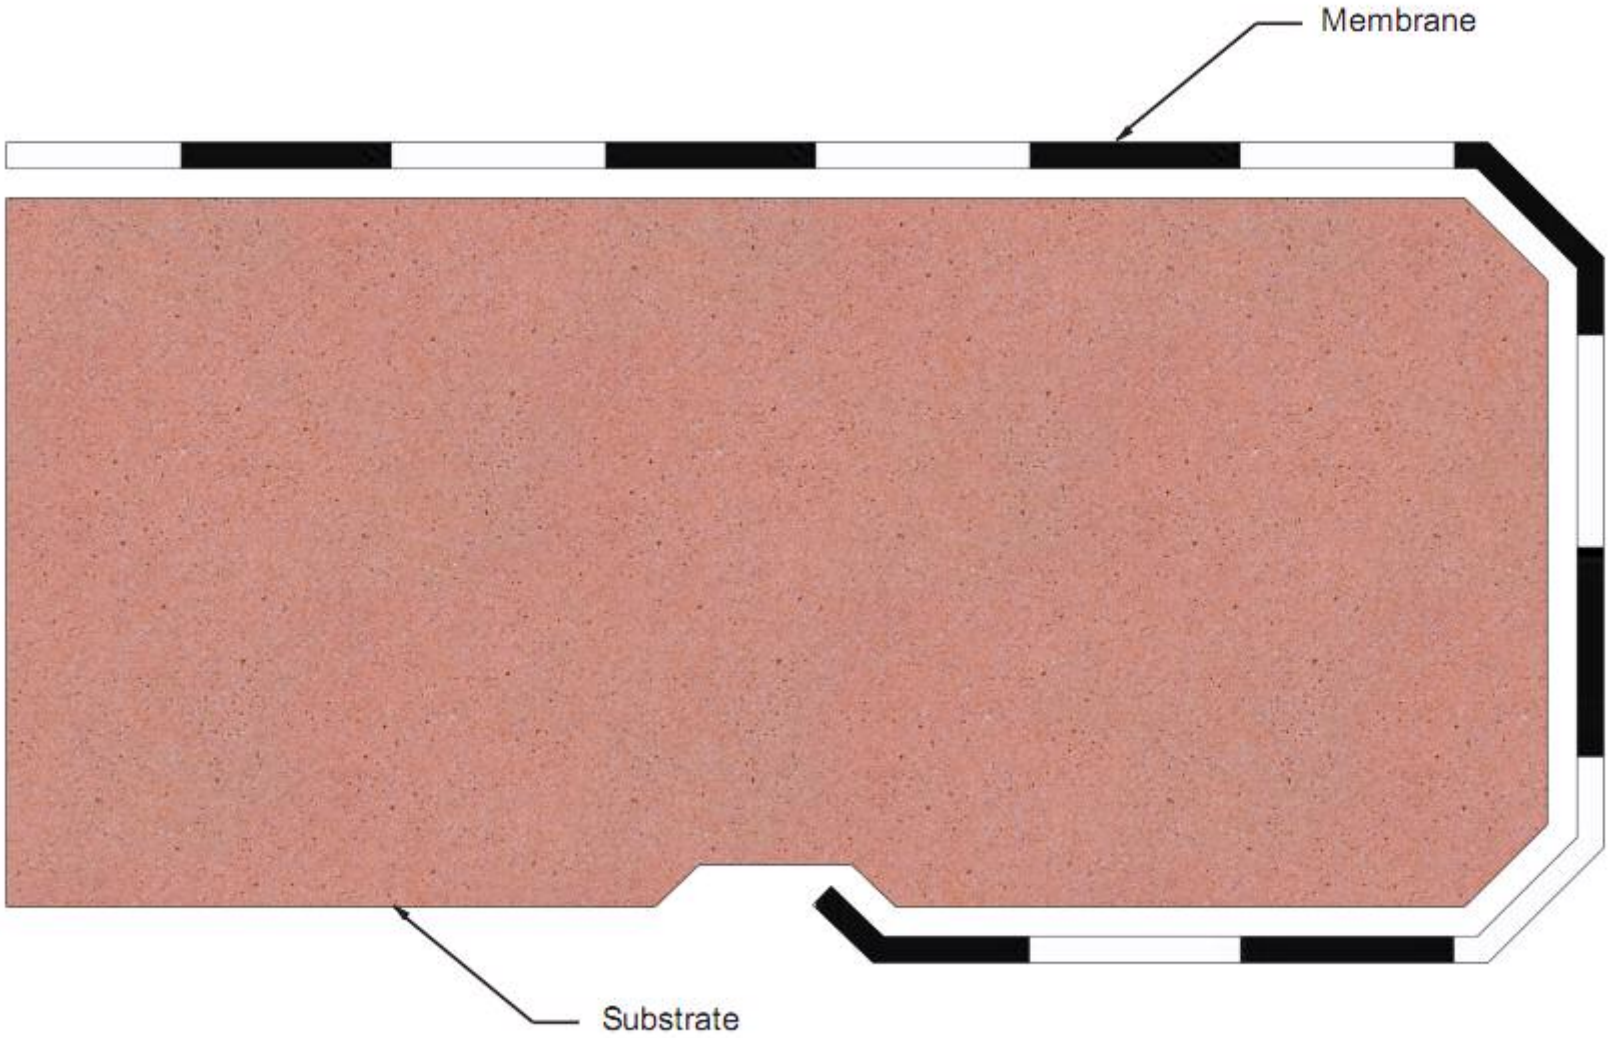

Vertical downward termination – pressure seal

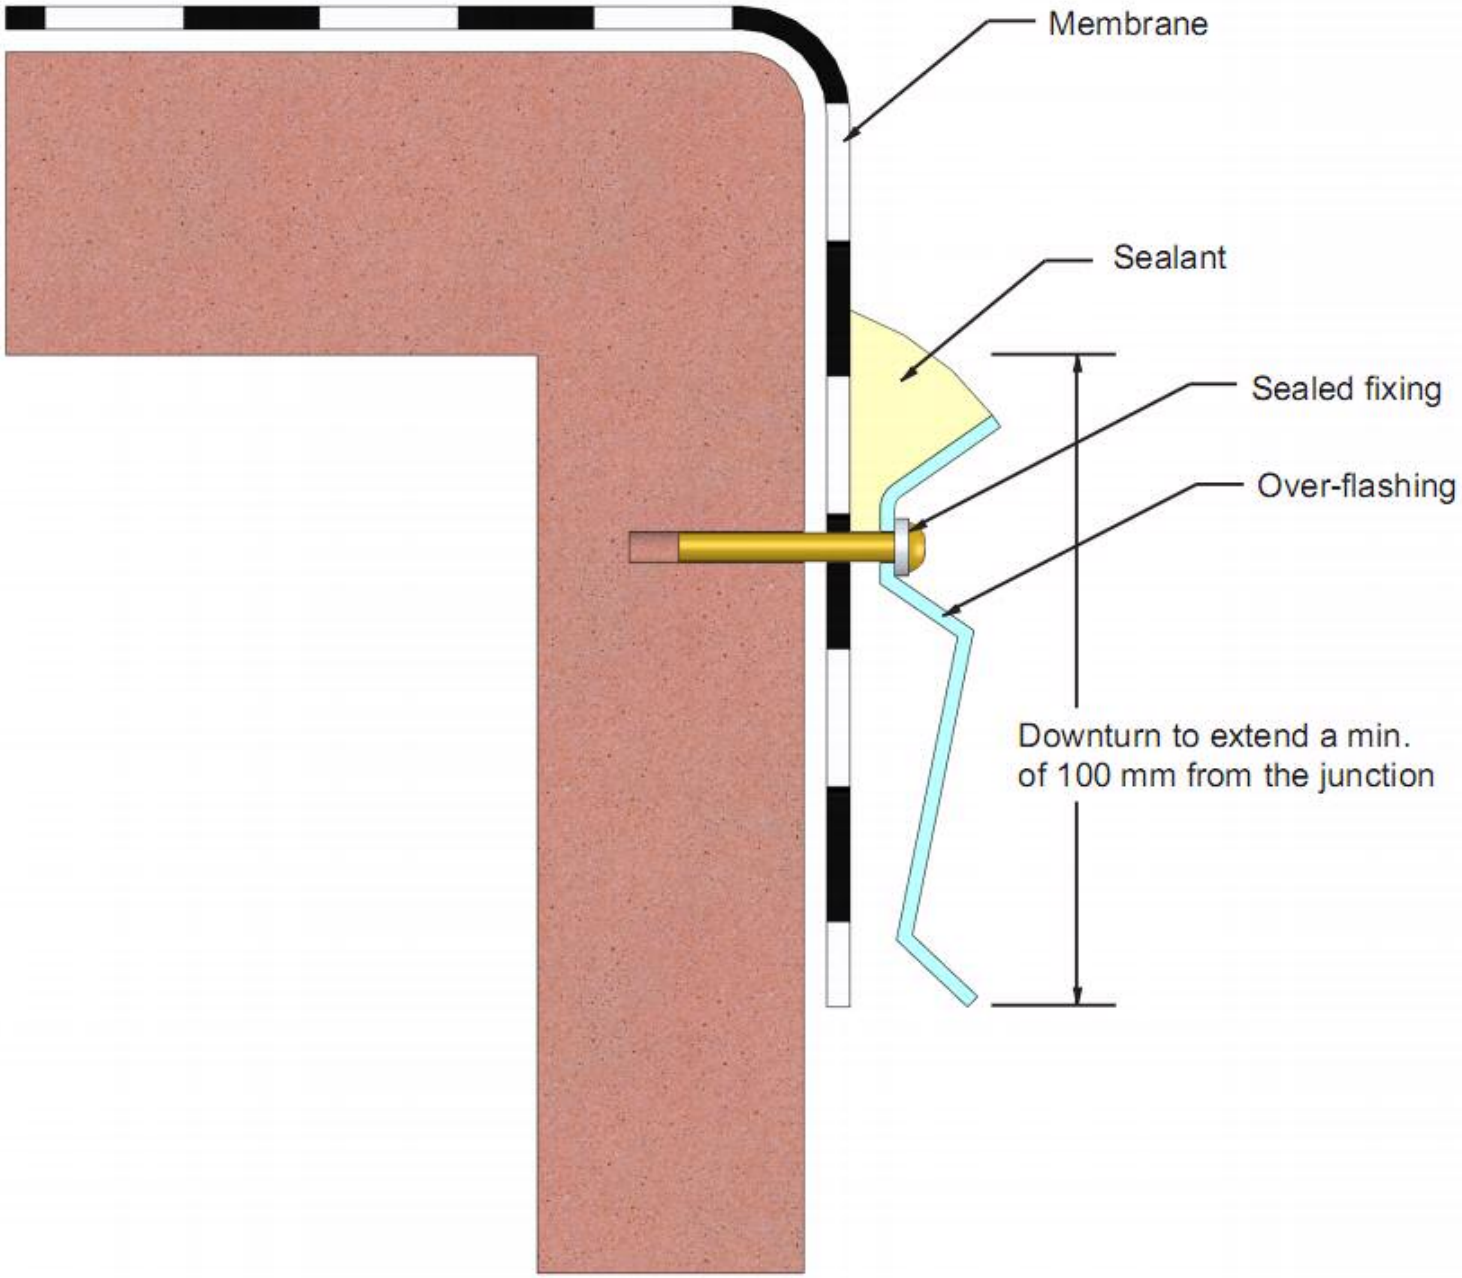

Edge protection of sheet membrane over parapet

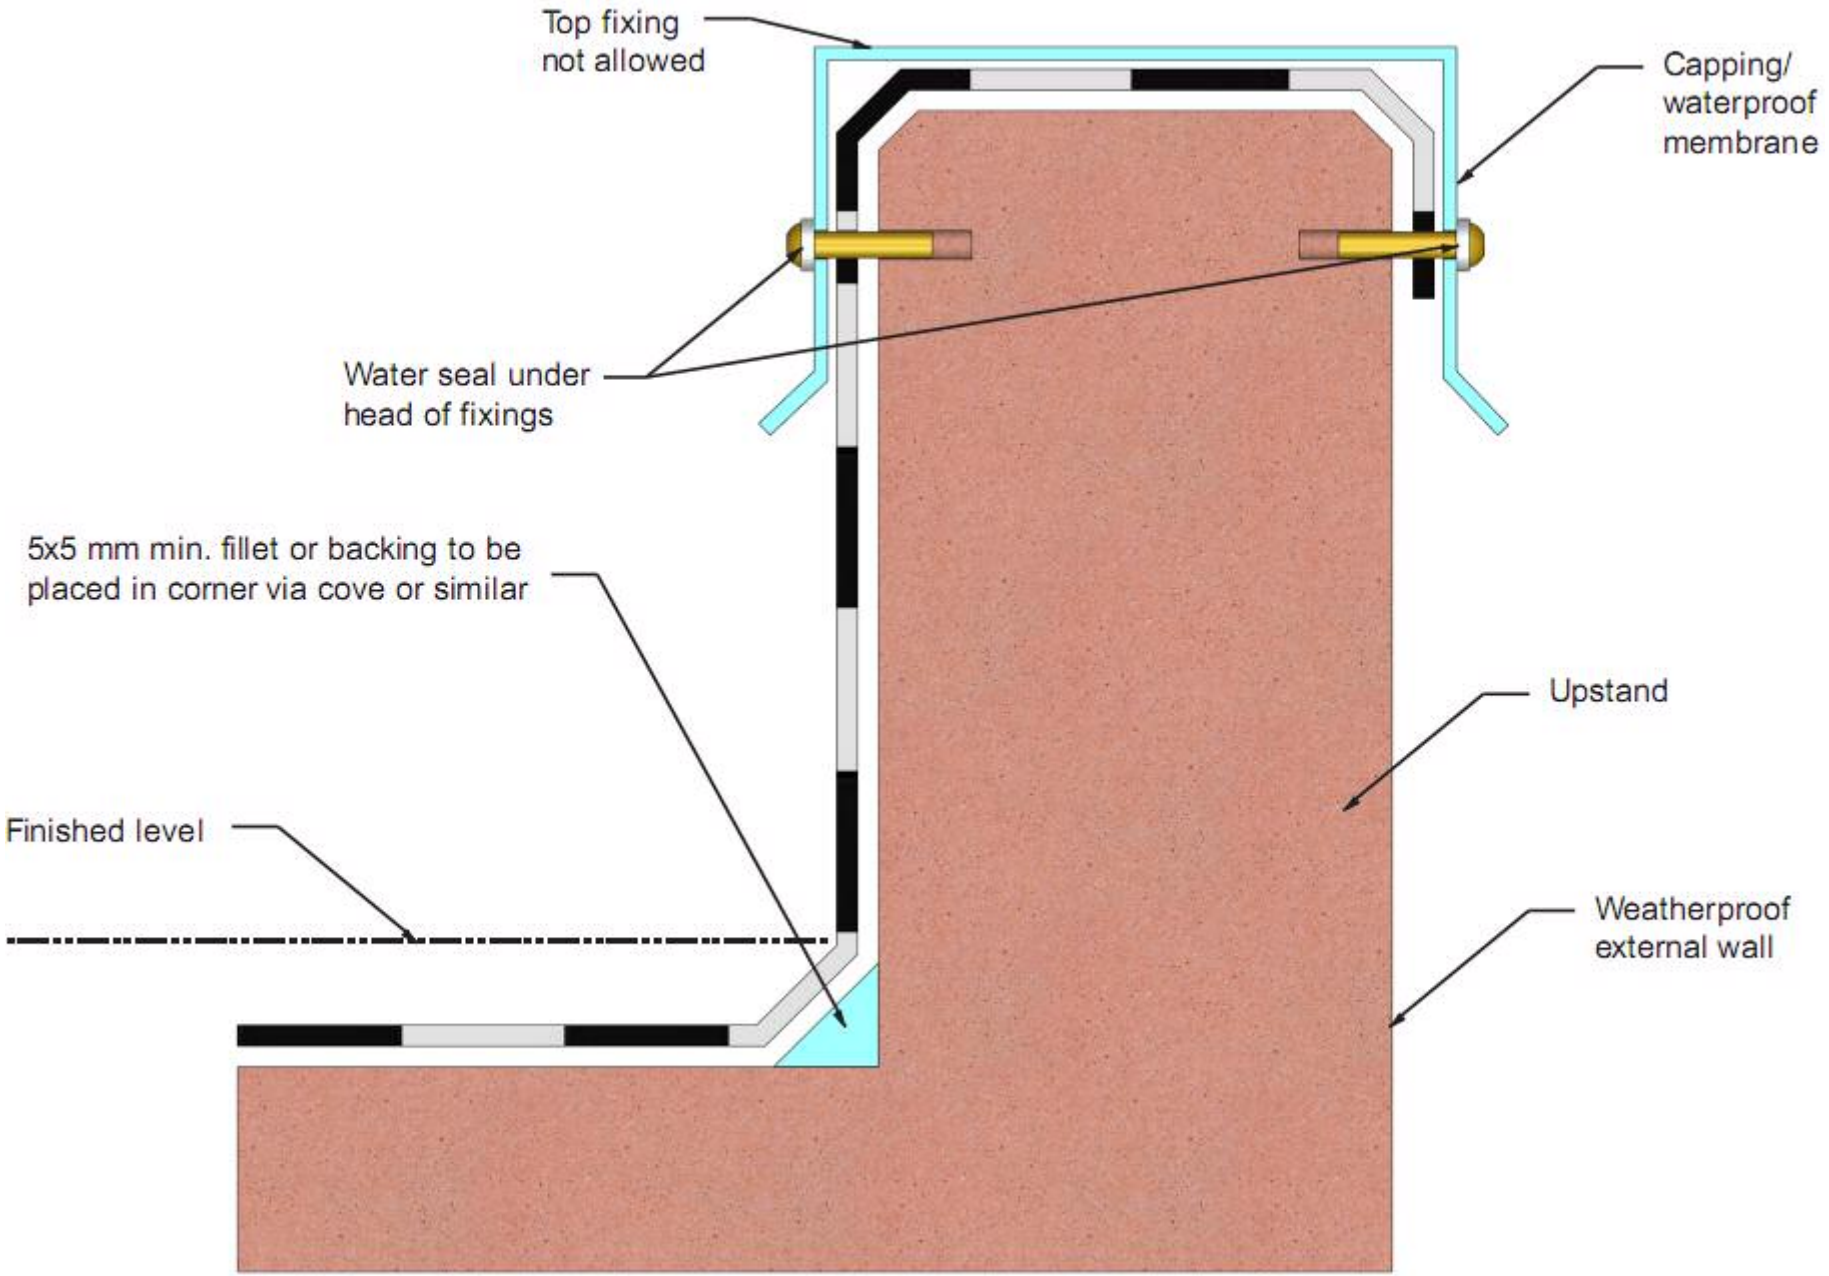

Membrane termination at a cavity parapet

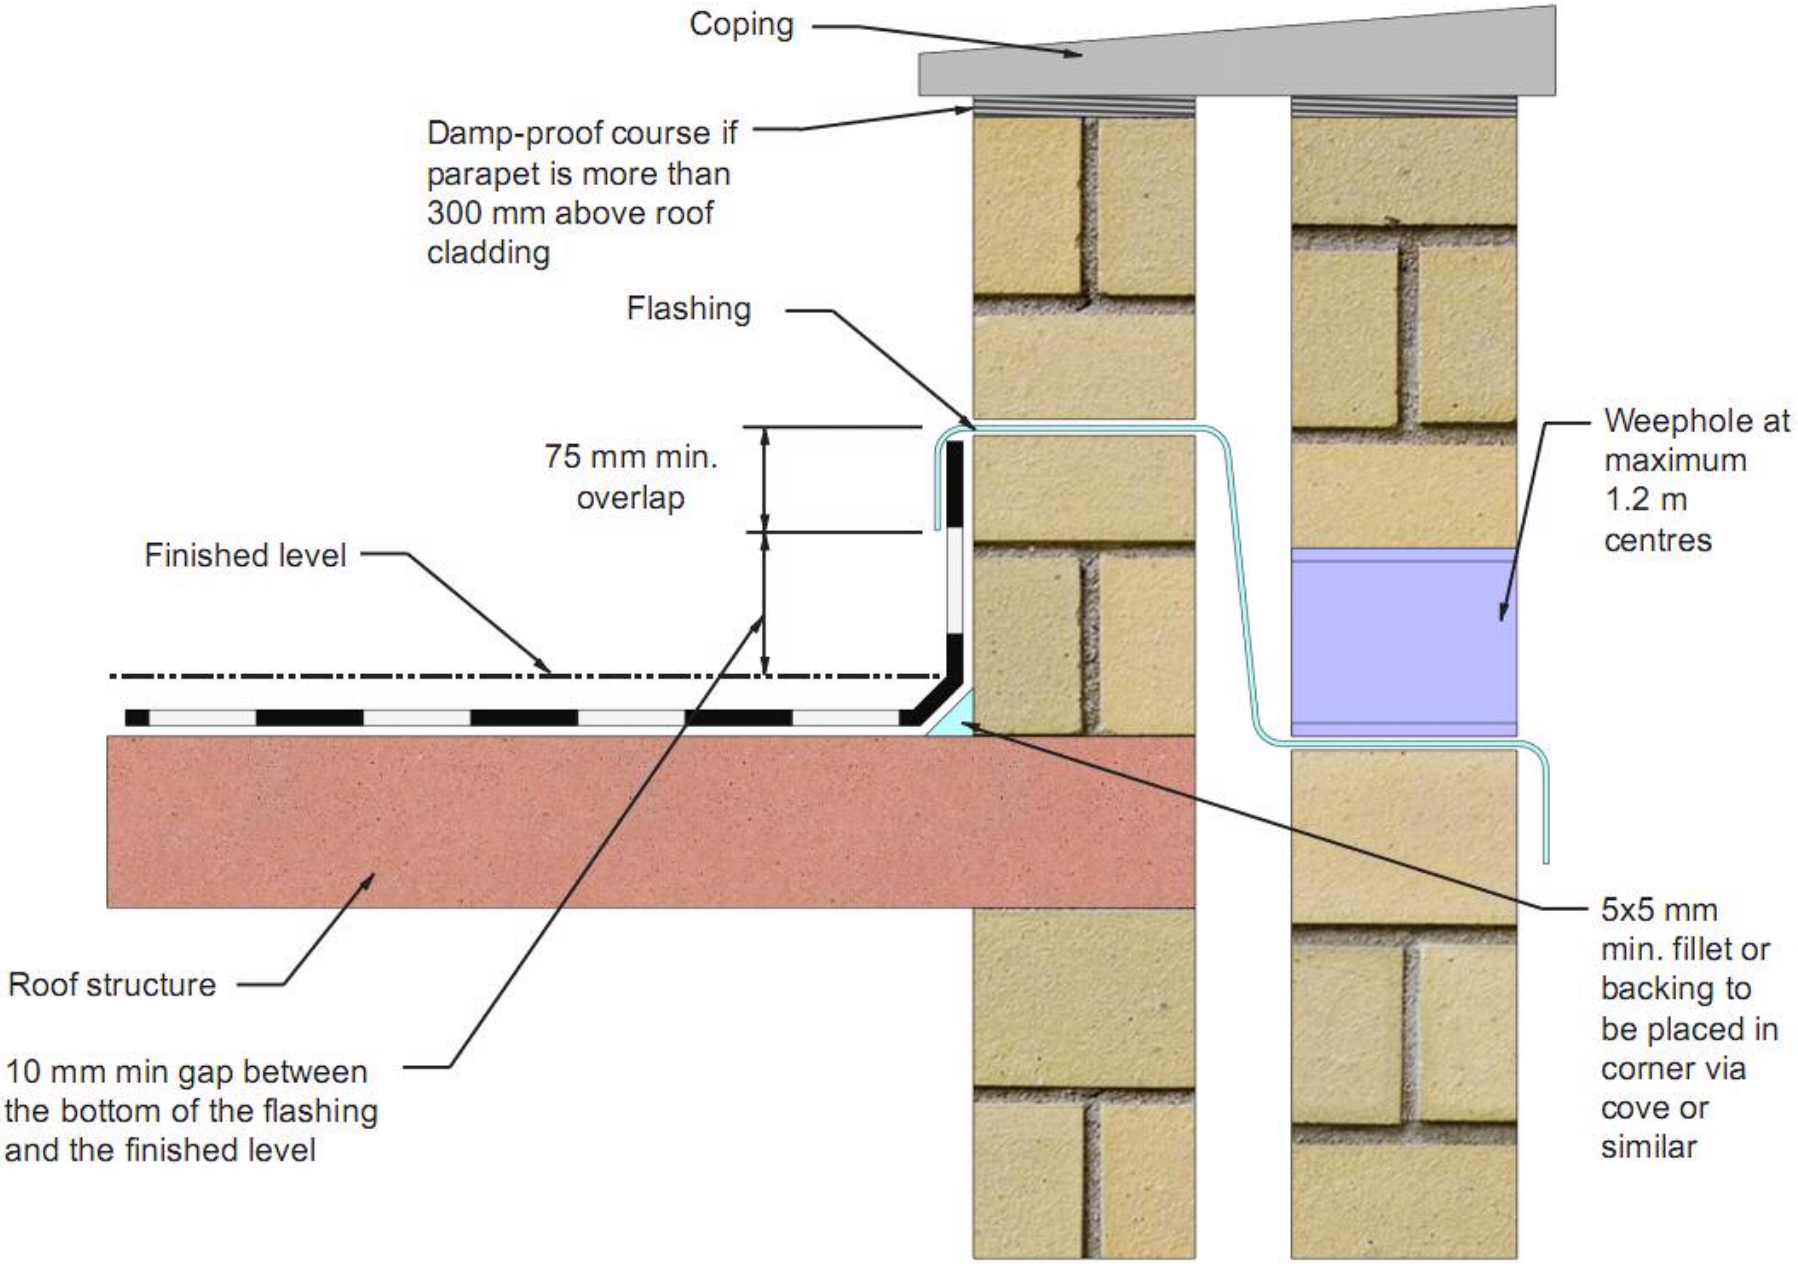

Gutter termination detail

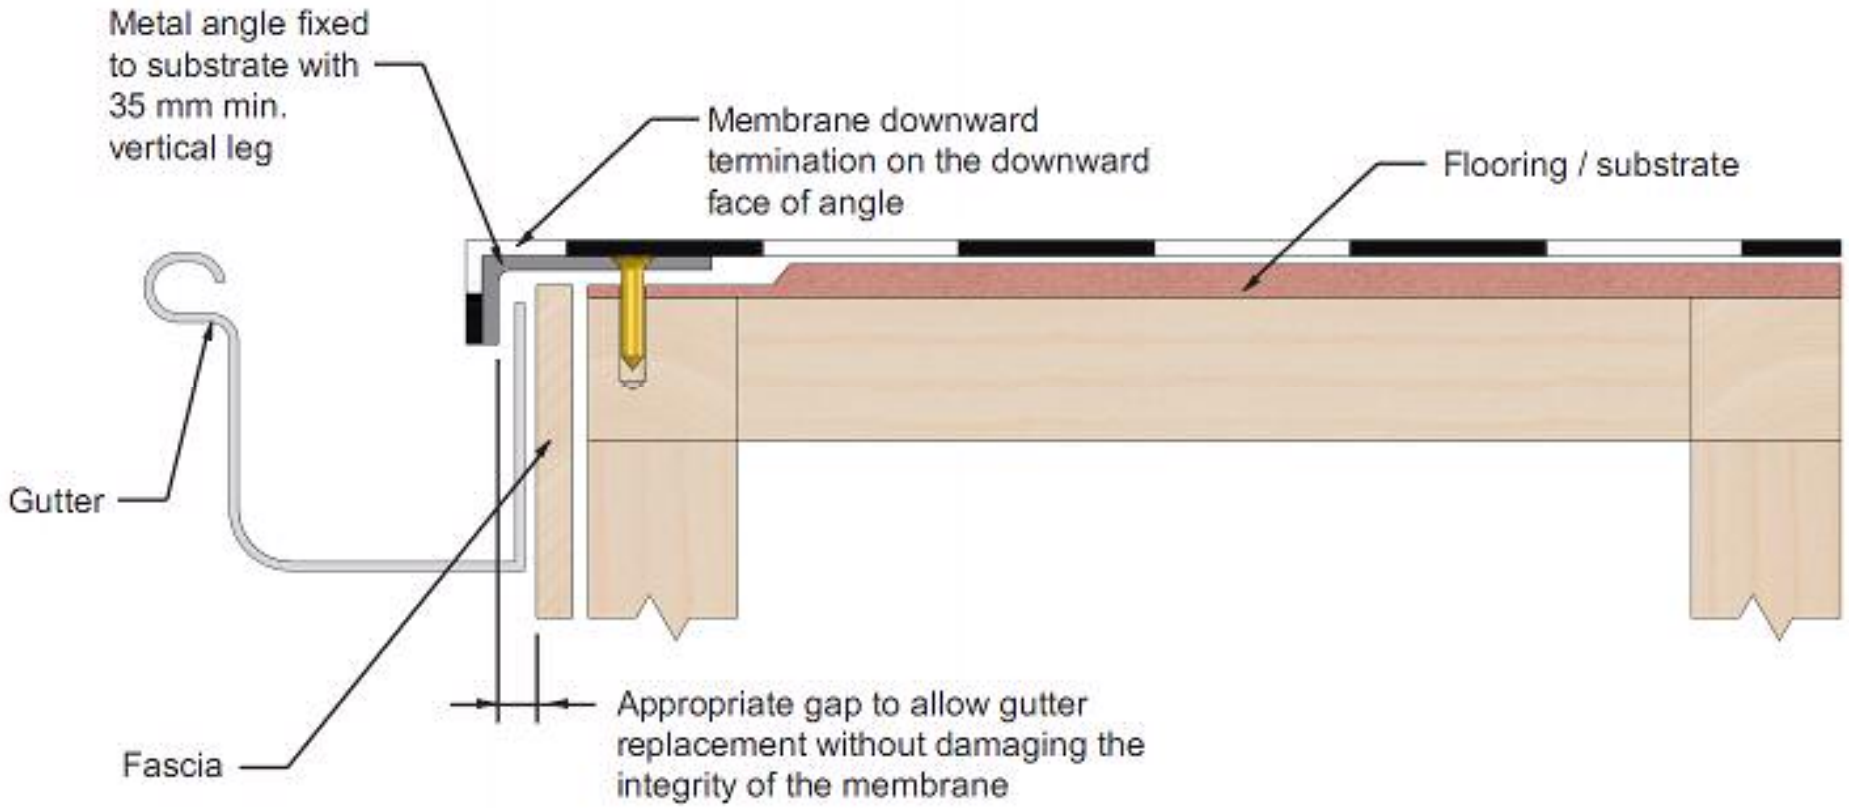

Membrane termination at external opening doors

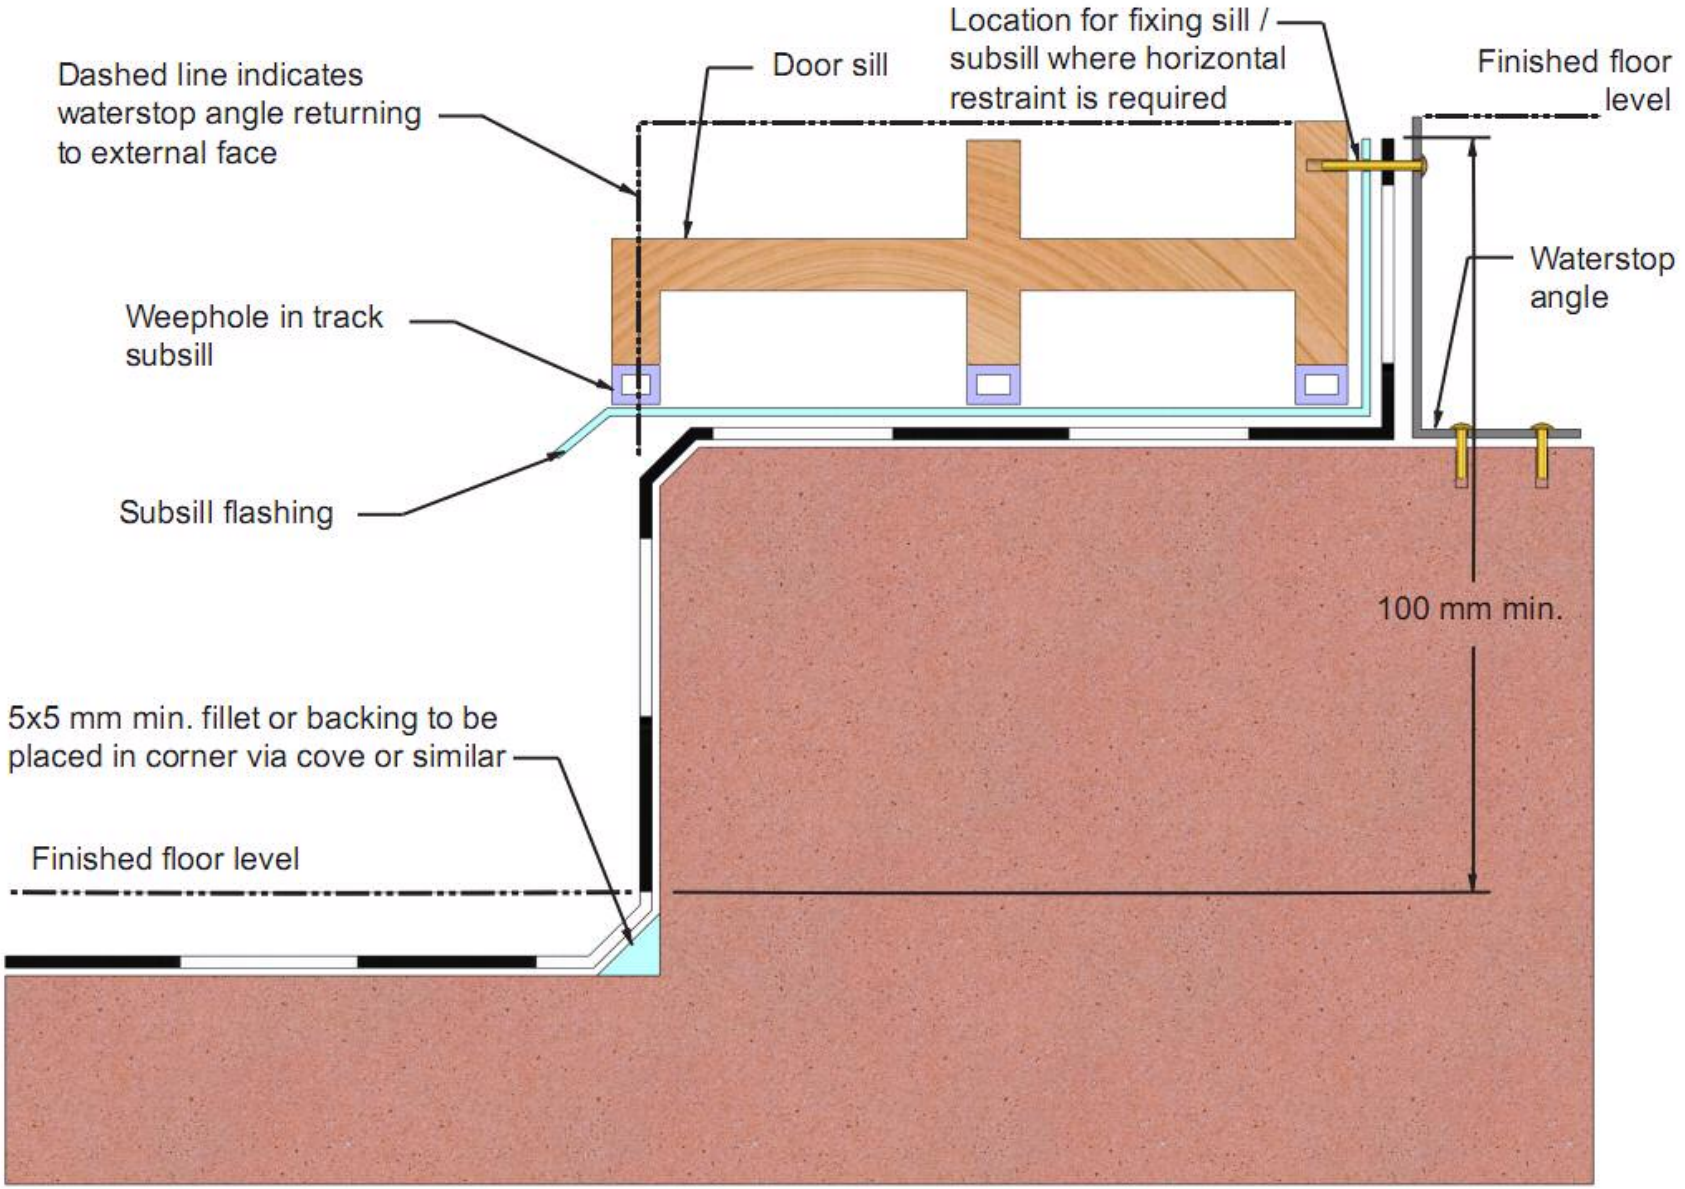

Membrane termination at wall openings

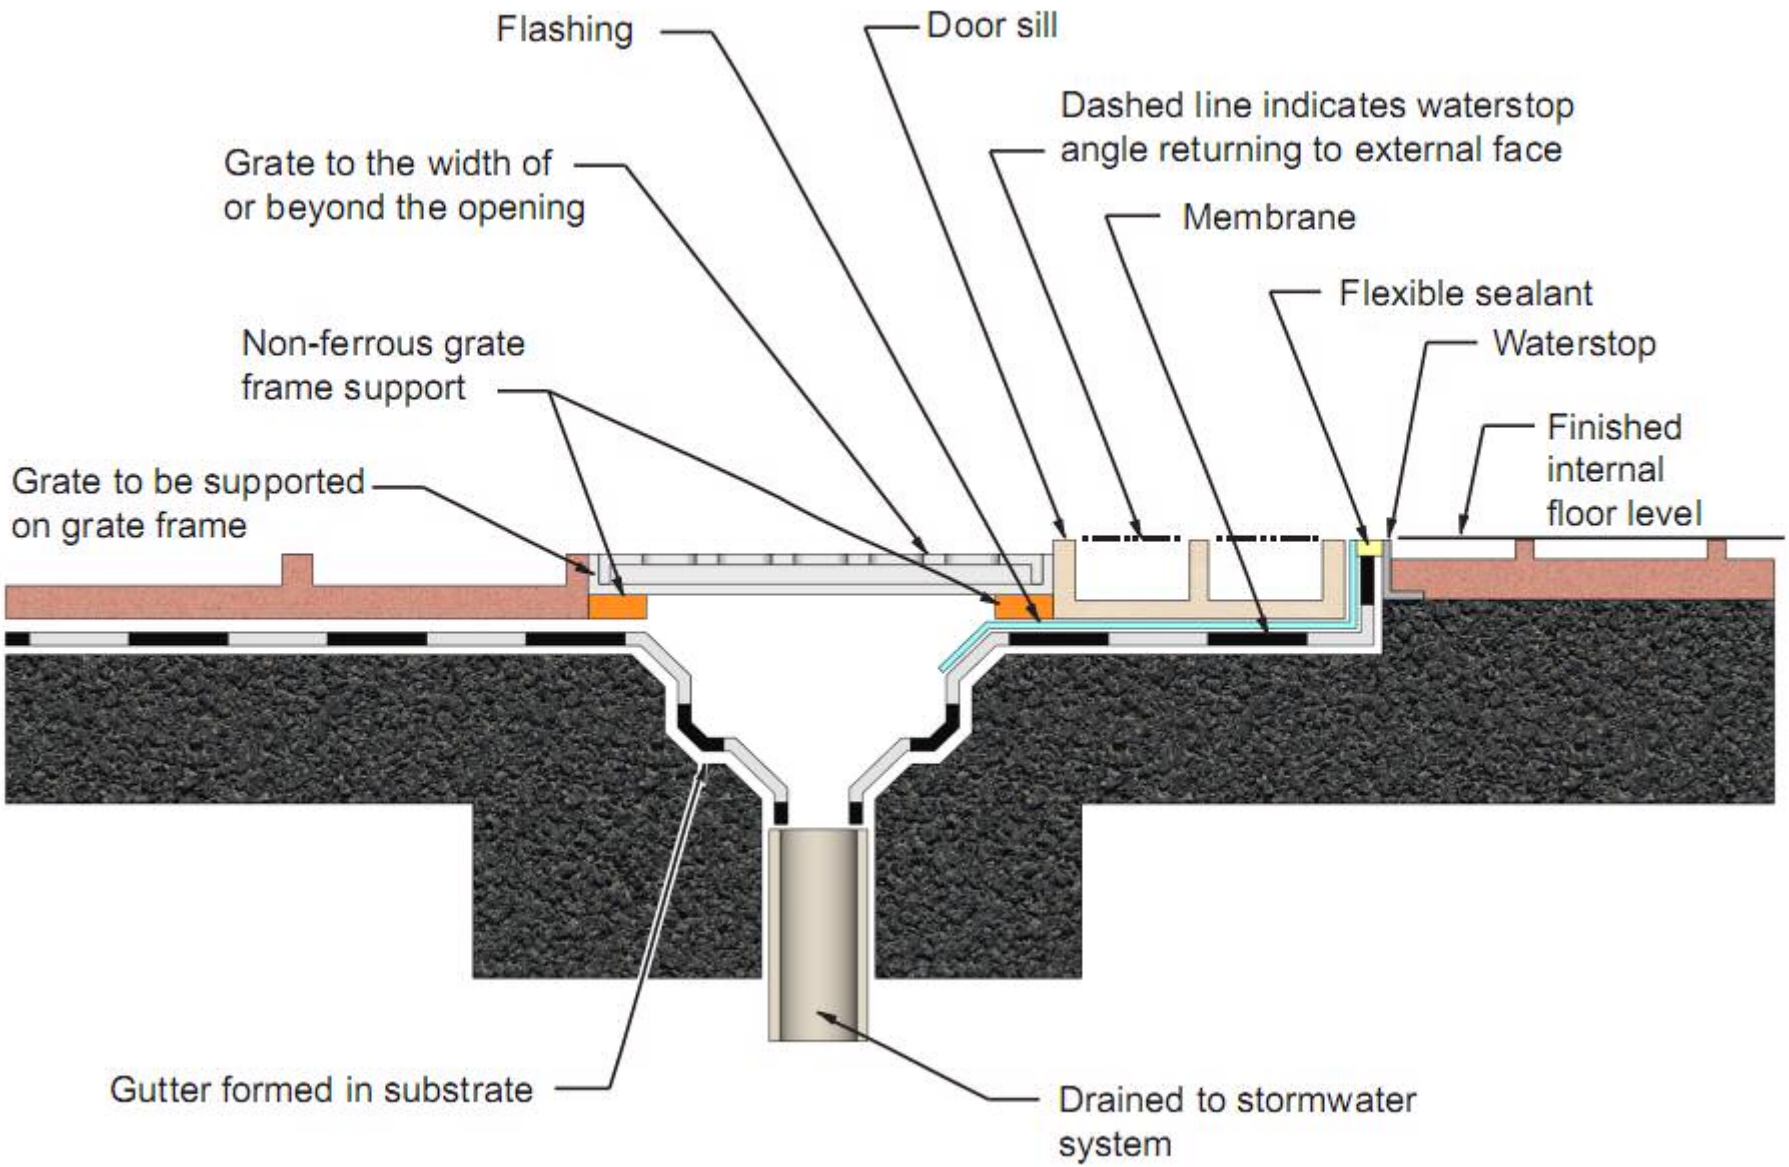
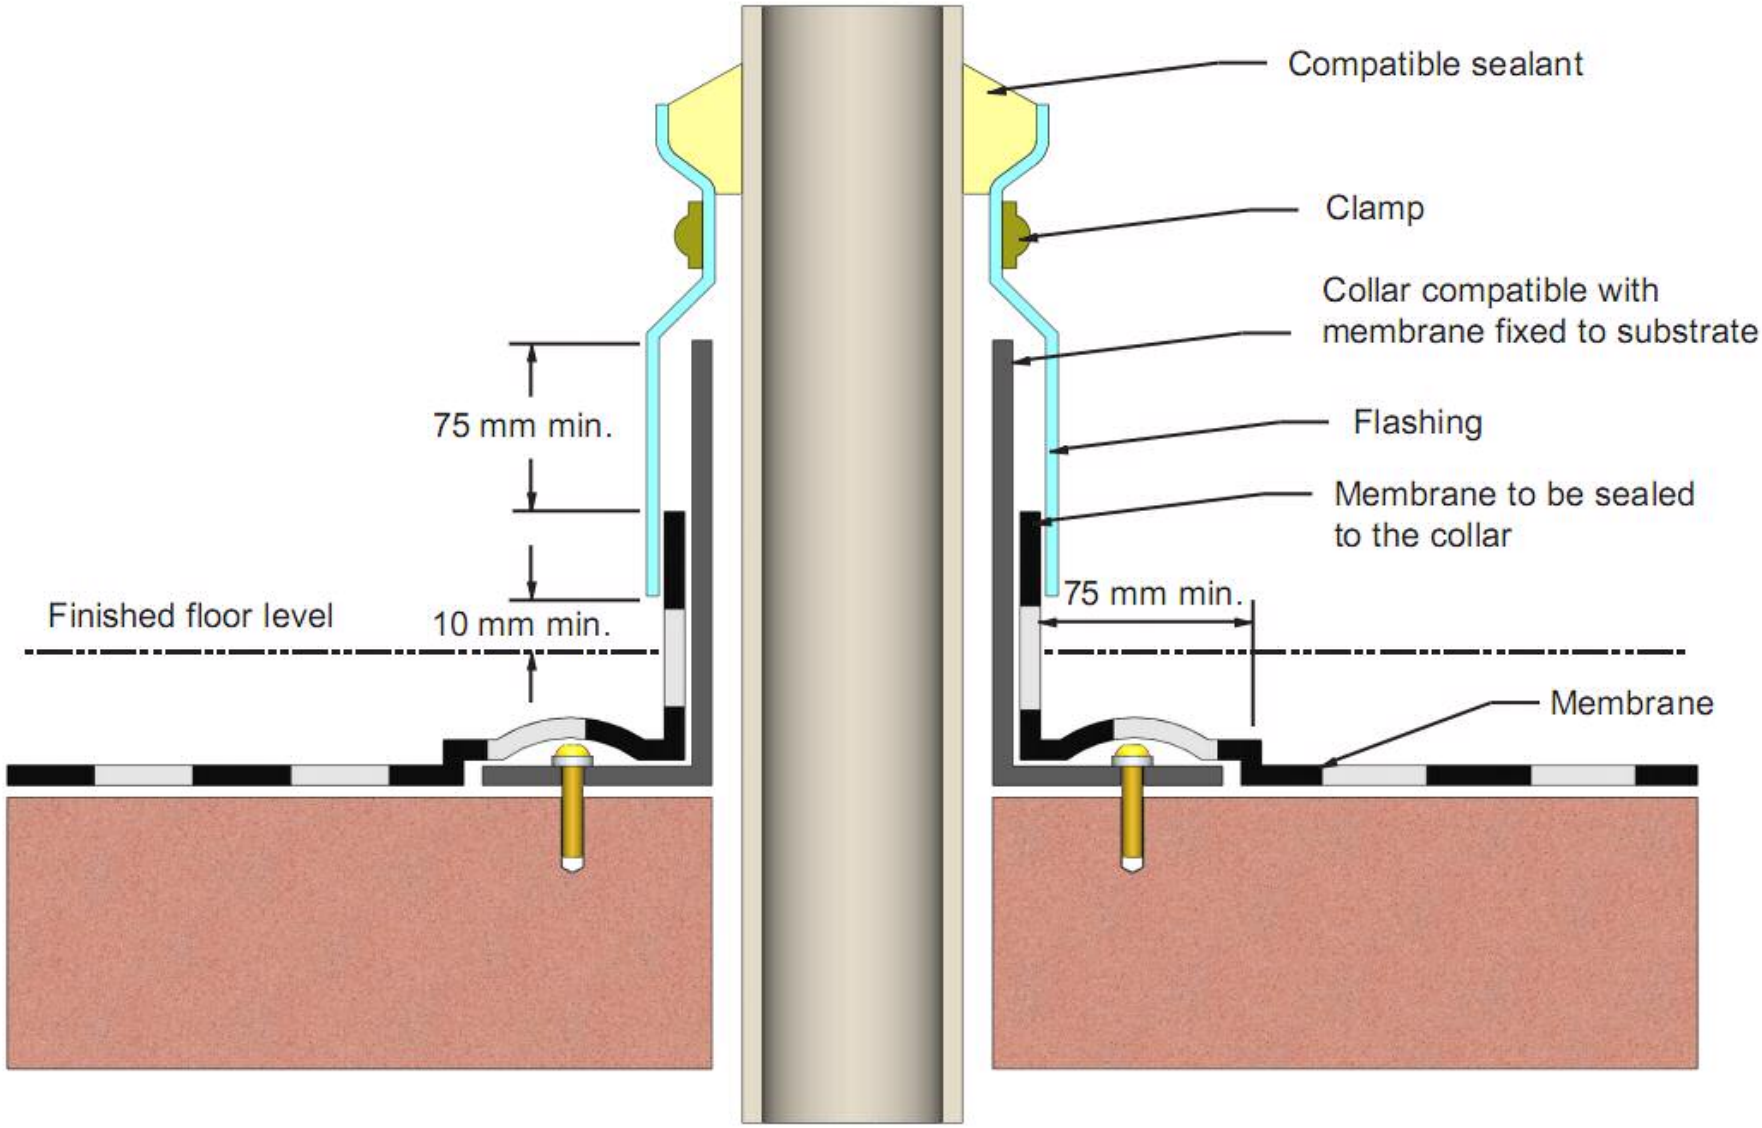
Vertical penetration detail using collar